




GLENN'S CAMPUS PLUMBING WASTE RISER DIAGRAM **S1**  
NO SCALE P1.7G/P6.1G

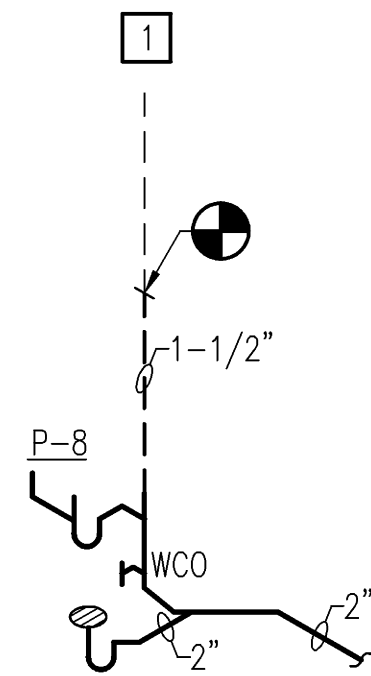


GLENN'S CAMPUS PLUMBING WASTE RISER DIAGRAM **S2**  
NO SCALE P1.7G/P6.1G  
1 CONNECT TO EXISTING VENTS

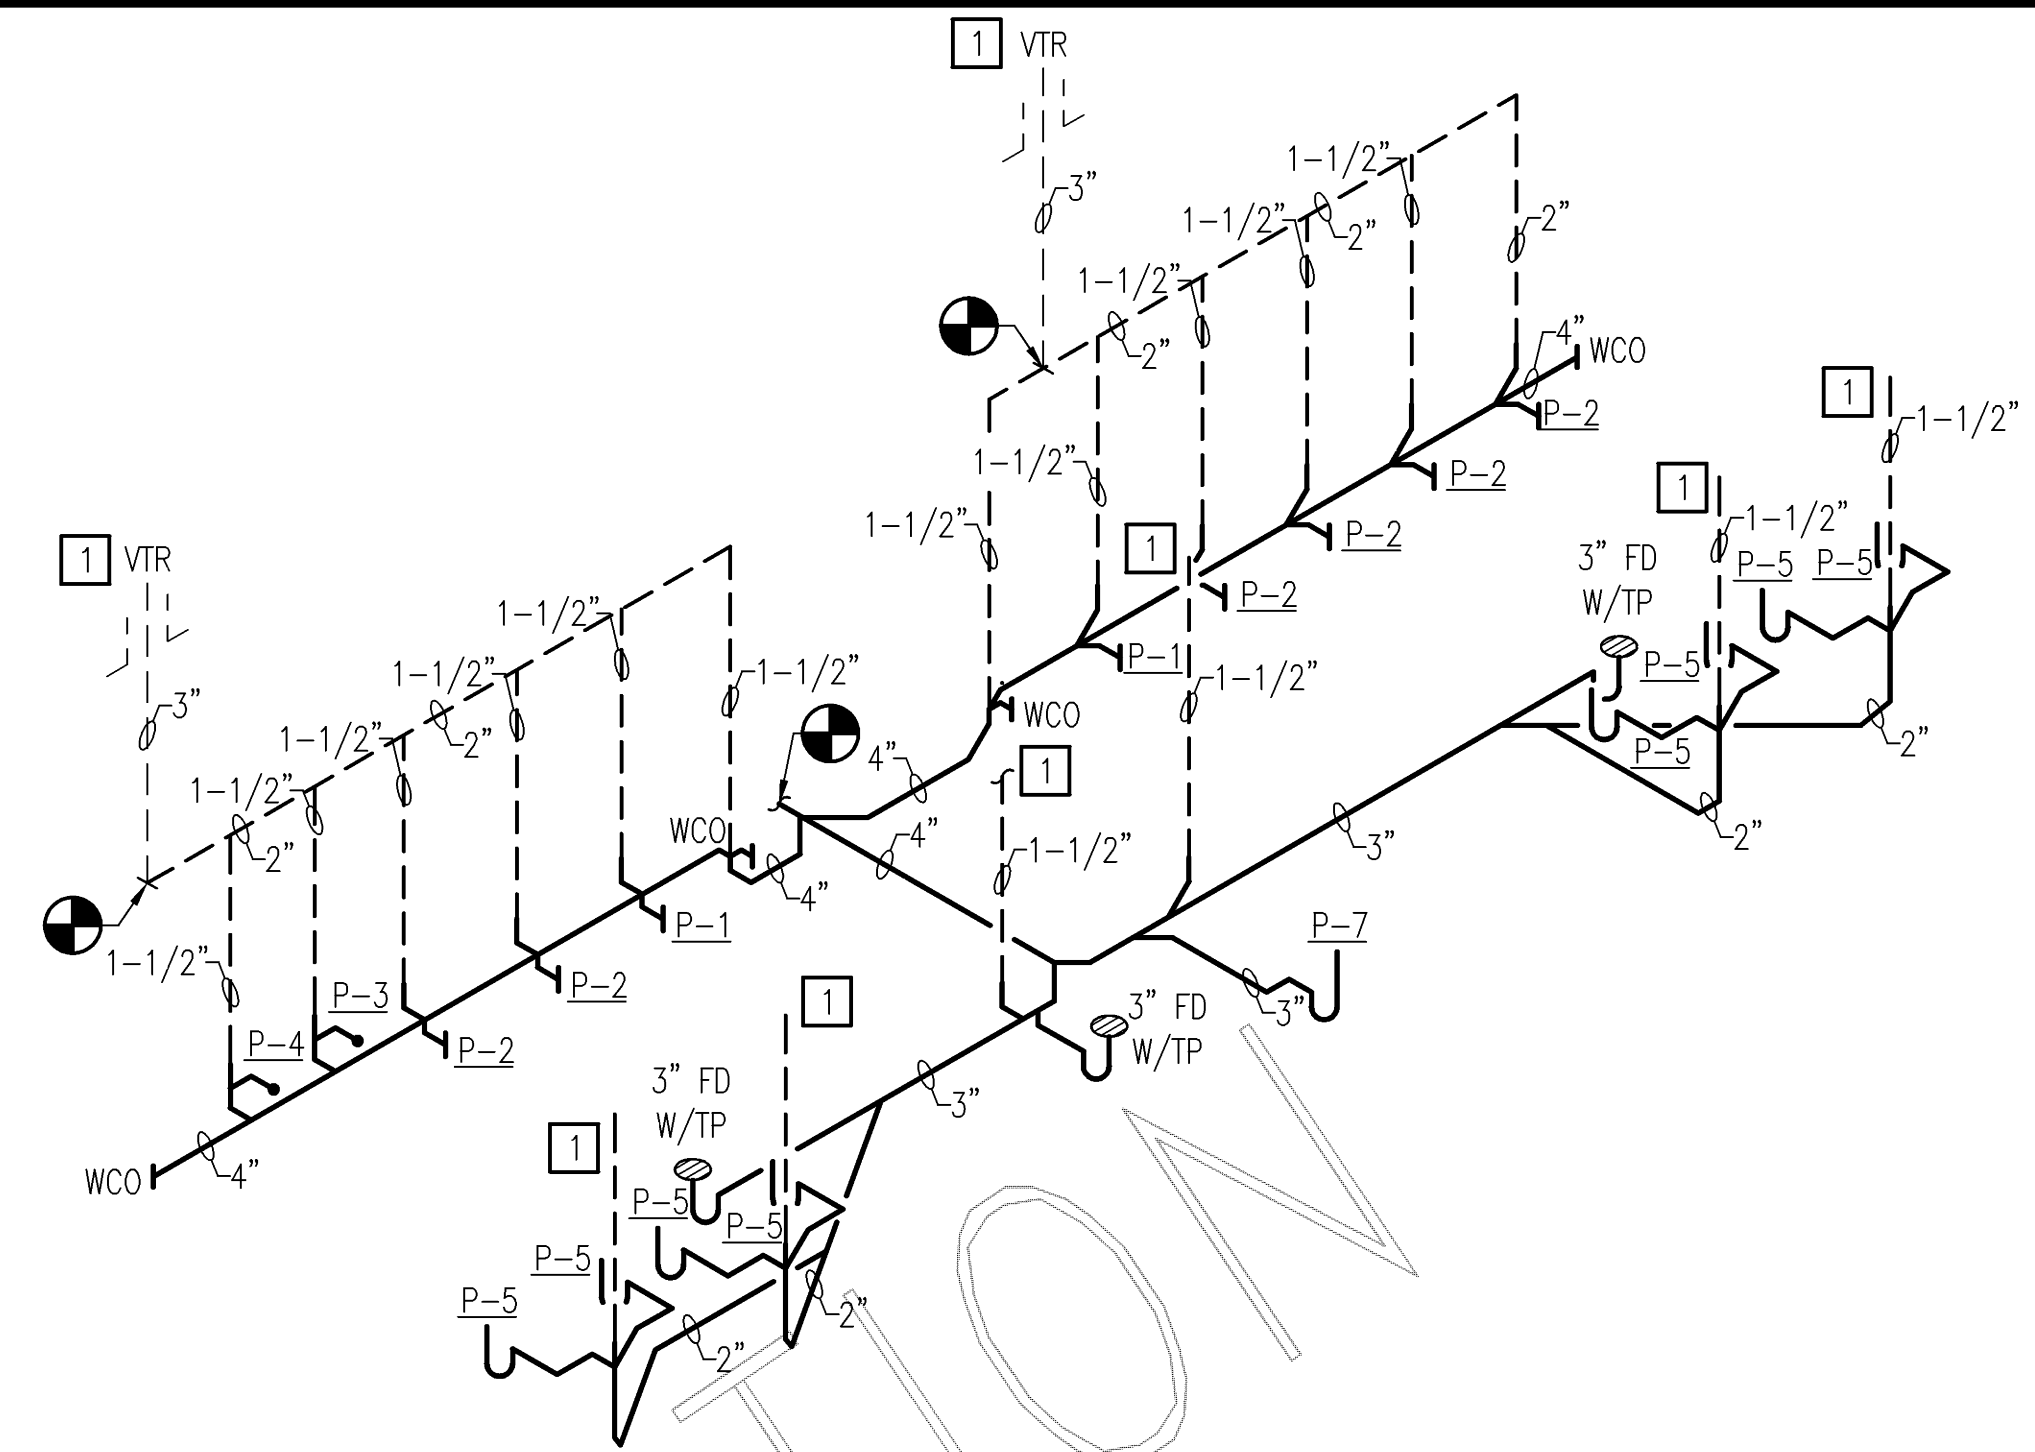


GLENN'S CAMPUS PLUMBING WASTE RISER DIAGRAM **S3**  
NO SCALE P1.7G/P6.1G  
1 CONNECT TO EXISTING VENTS

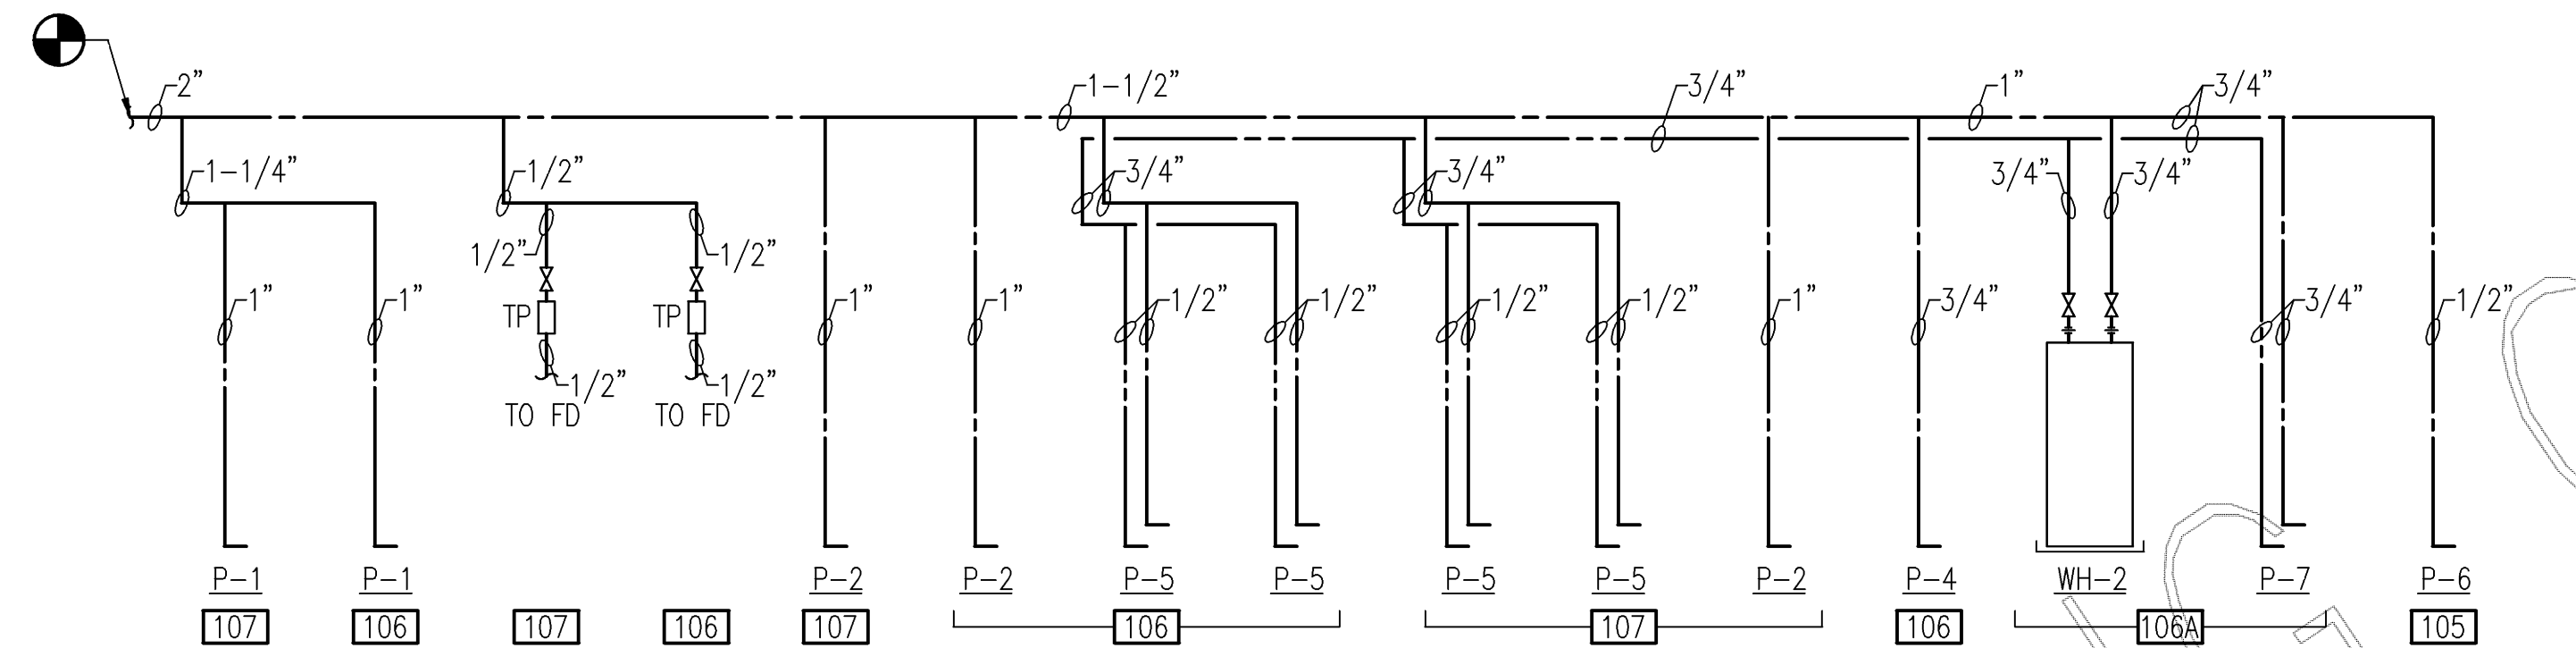

GLENN'S CAMPUS PLUMBING WATER RISER DIAGRAM **W1**  
NO SCALE P1.7G/P6.1G

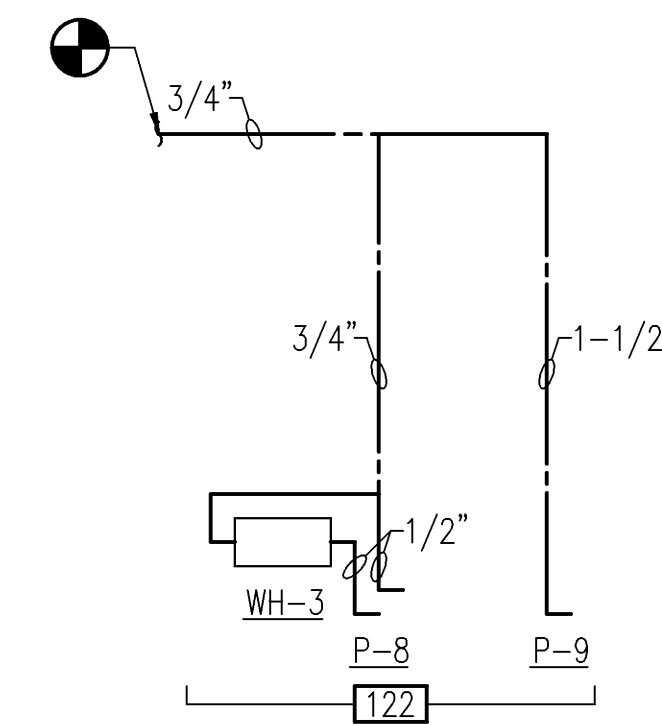

GLENN'S CAMPUS PLUMBING WATER RISER DIAGRAM **W2**  
NO SCALE P1.7G/P6.1G

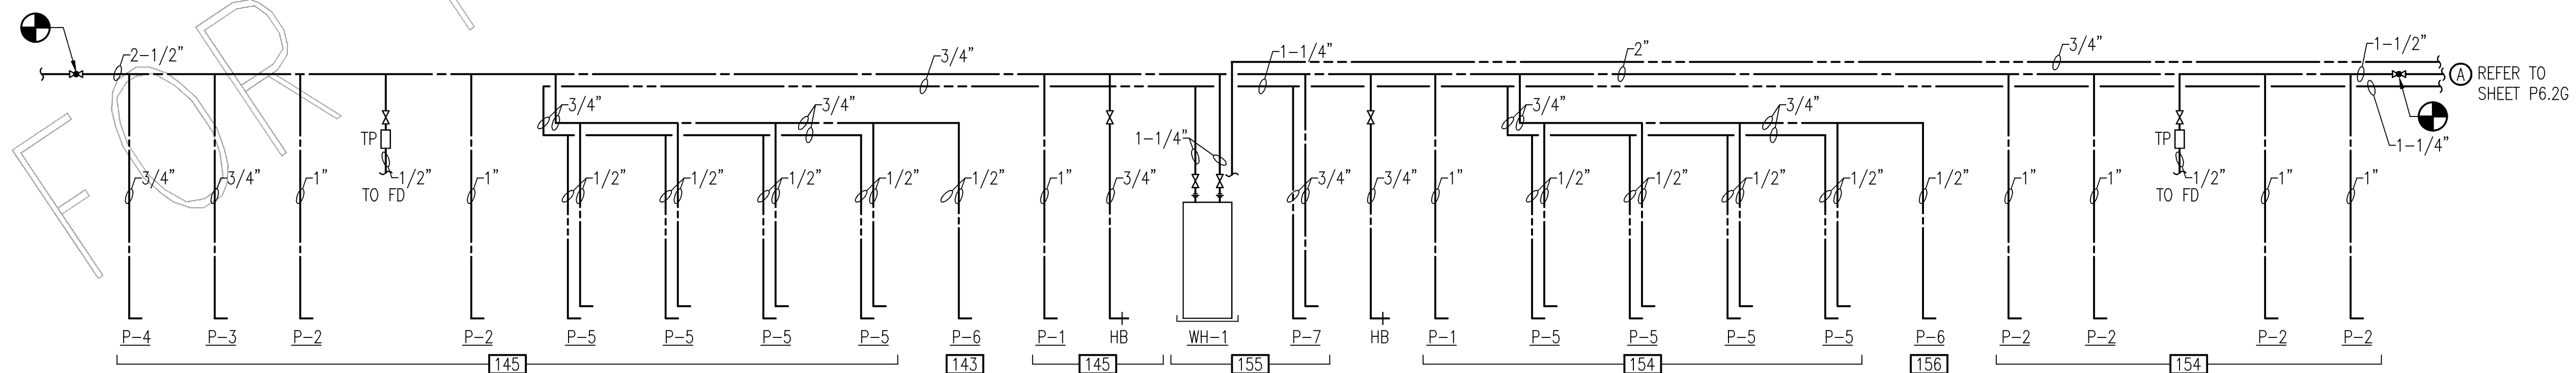

GLENN'S CAMPUS PLUMBING WATER RISER DIAGRAM **W3**  
NO SCALE P1.4G/P6.1G

Date: JANUARY 13, 2010	
REVISIONS	
NO.	DATE

